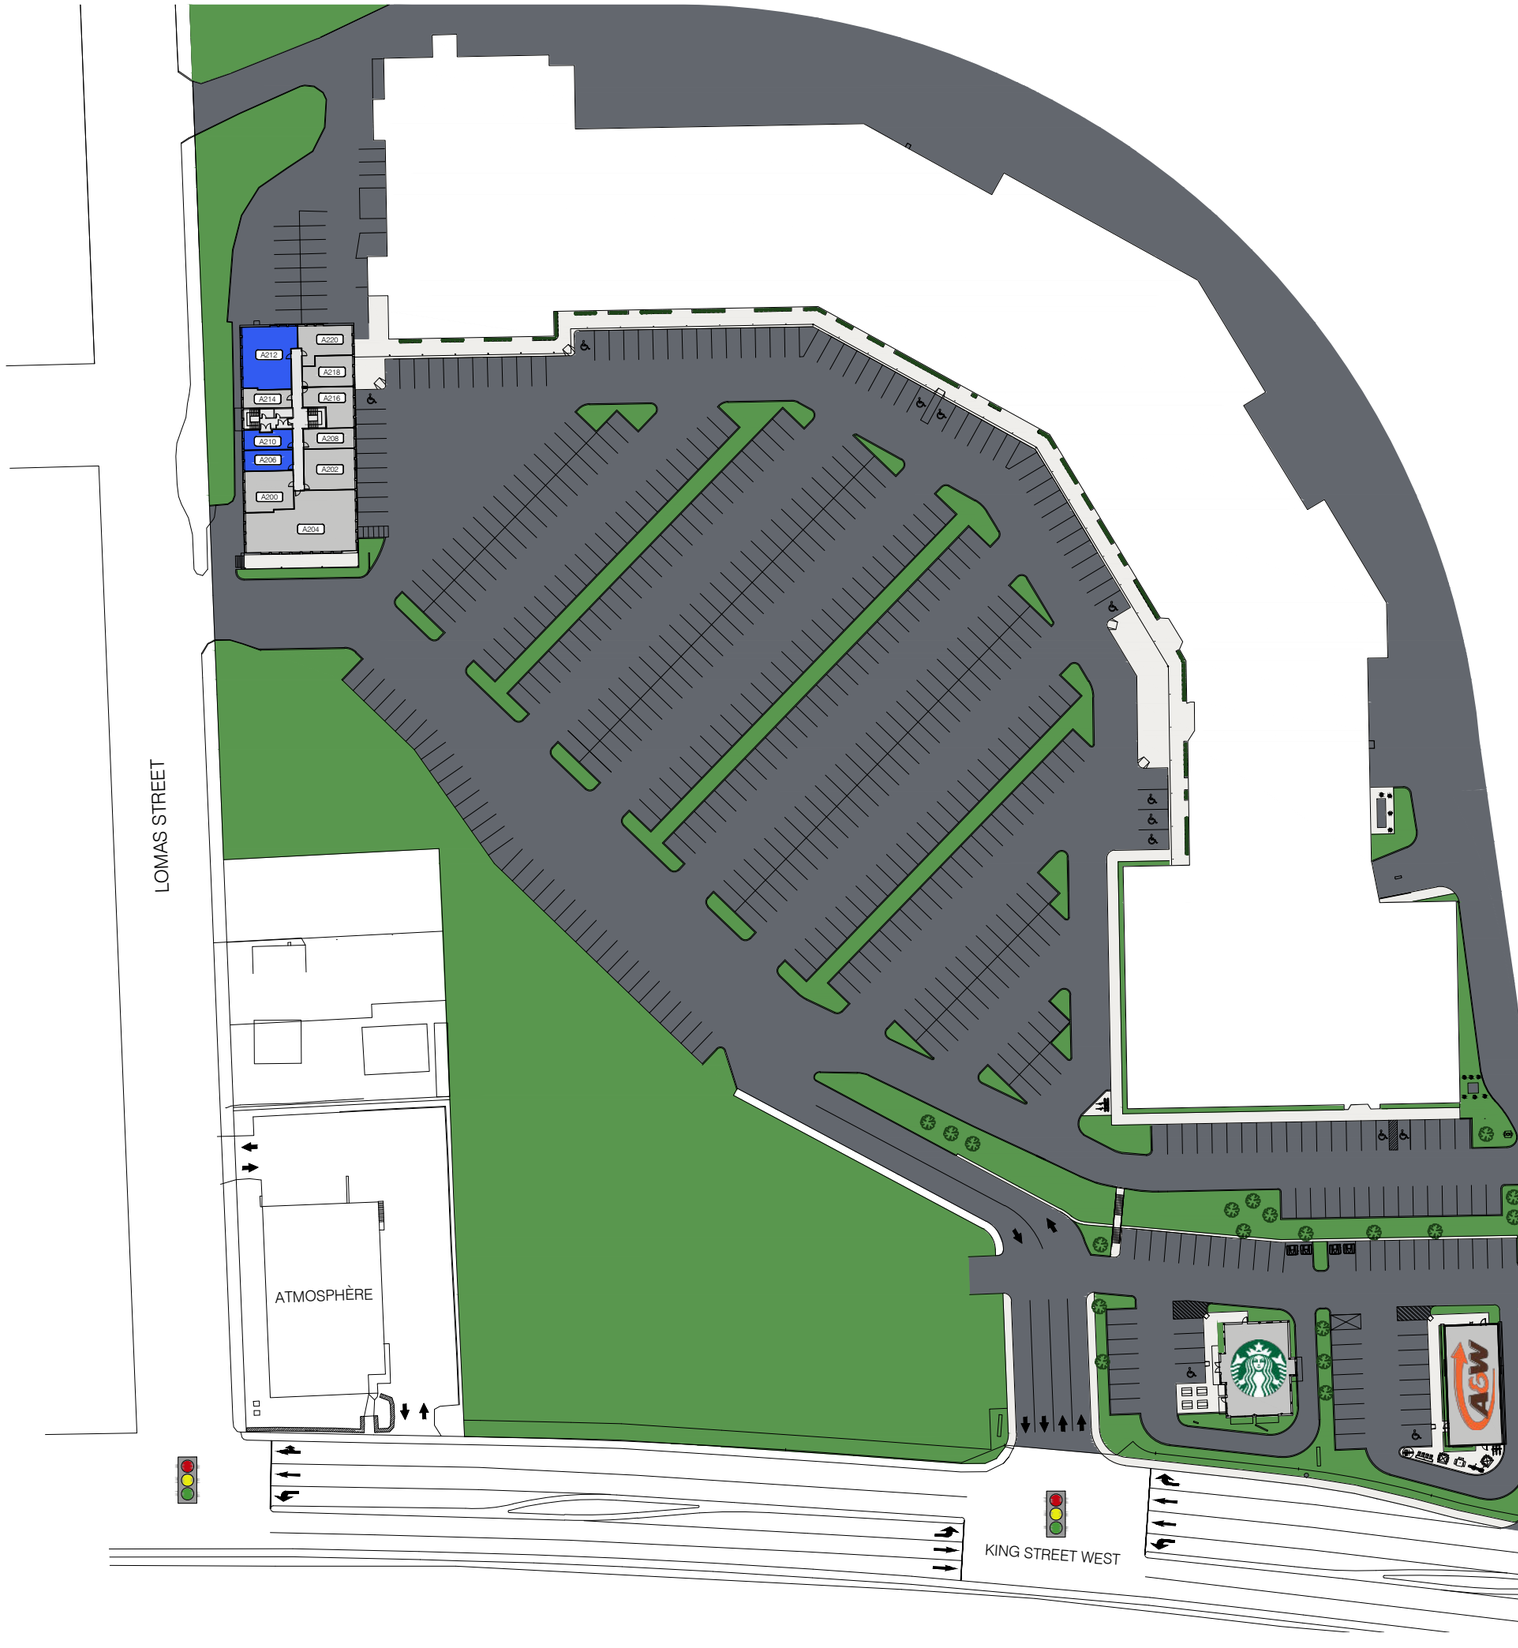


LIST OF SPACES


- A200 SOCIÉTÉ QUÉBÉCOISE DE BIOLOGIE CLINIQUE
- A202 CLINIQUE CENSS
- A204 SUMMUM PARTENAIRE FINANCIER
- A206 SPACE FOR LEASE
- A208 CENTRE DE LASÉROTHÉRAPIE 3001
- A210 SPACE FOR LEASE
- A212 SPACE FOR LEASE
- A214 NORMAND BOLDUC INC.
- A216 CLINIQUE DE MÉDECINE DU TRAVAIL
- A218 UNIFOR 78
- A220 CLINIQUE MÉDICALE DES PROMENADES KING

LEGEND

SPACES FOR LEASE

EXISTING TENANTS

LES PROMENADES KING - LEVEL 2

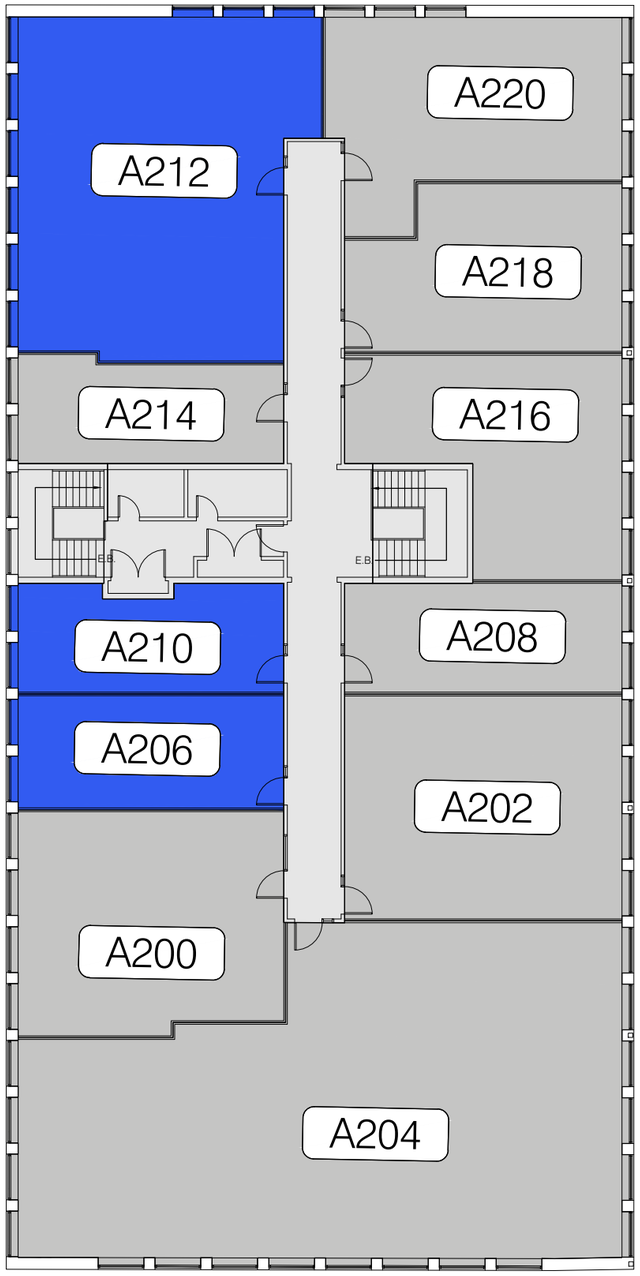

LIST OF SPACES

- A200 SOCIÉTÉ QUÉBÉCOISE DE BIOLOGIE CLINIQUE
- A202 CLINIQUE CENSS
- A204 SUMMUM PARTENAIRE FINANCIER
- A206 SPACE FOR LEASE
- A208 CENTRE DE LASÉROTHÉRAPIE 3001
- A210 SPACE FOR LEASE
- A212 SPACE FOR LEASE
- A214 NORMAND BOLDUC INC.
- A216 CLINIQUE DE MÉDECINE DU TRAVAIL
- A218 UNIFOR 78
- A220 CLINIQUE MÉDICALE DES PROMENADES KING


LEGEND

SPACES FOR LEASE

EXISTING TENANTS

LES PROMENADES KING - LEVEL 2
SCALE: 1:200


SPACE FOR LEASE
USABLE AREA:
382 sq. ft.
RENTABLE AREA:
460 sq. ft.

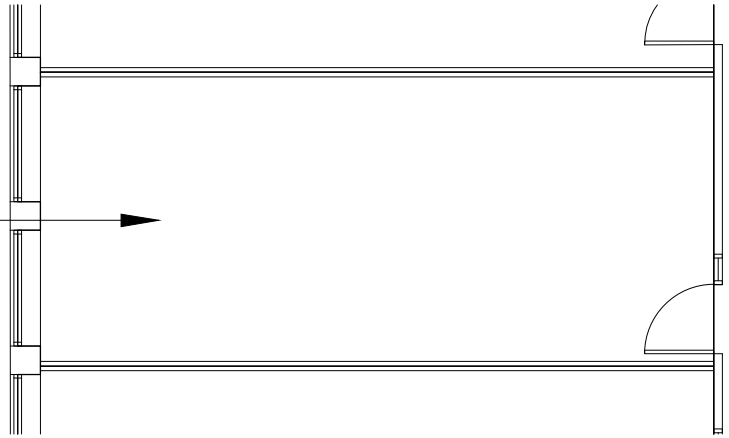

PROMENADES KING - BUILDING 2313, SPACE A206

SCALE: 1:100


SPACE FOR LEASE
USABLE AREA:
352 sq. ft.
RENTABLE AREA:
423 sq. ft.

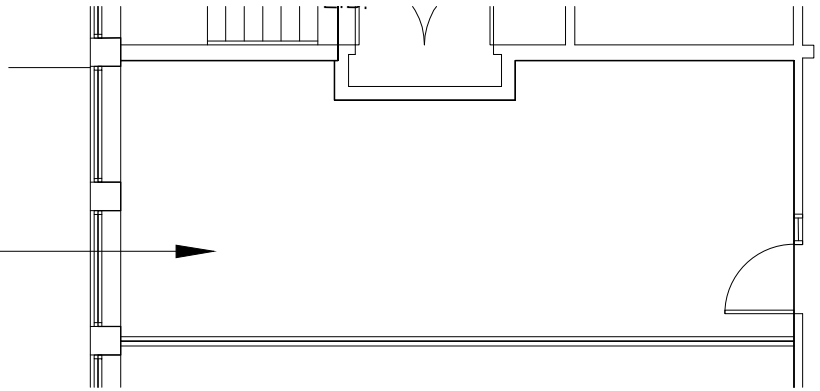

PROMENADES KING - BUILDING 2313, SPACE A210

SCALE: 1:100

SPACE FOR LEASE
USABLE AREA:
1 202 sq. ft.
RENTABLE AREA:
1 447 sq. ft.

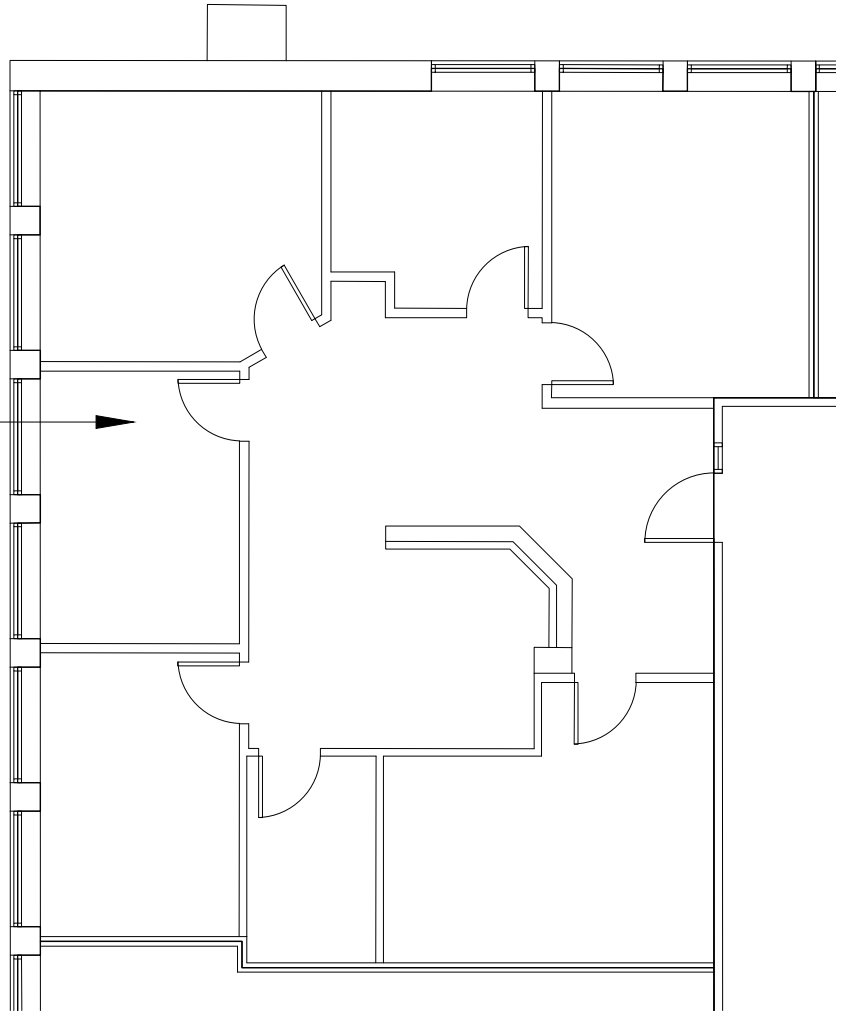

PROMENADES KING - BUILDING 2313, SPACE A212

SCALE: 1:100