

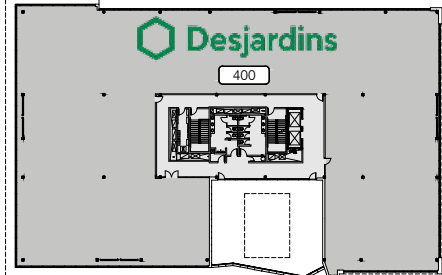



LEVEL 2

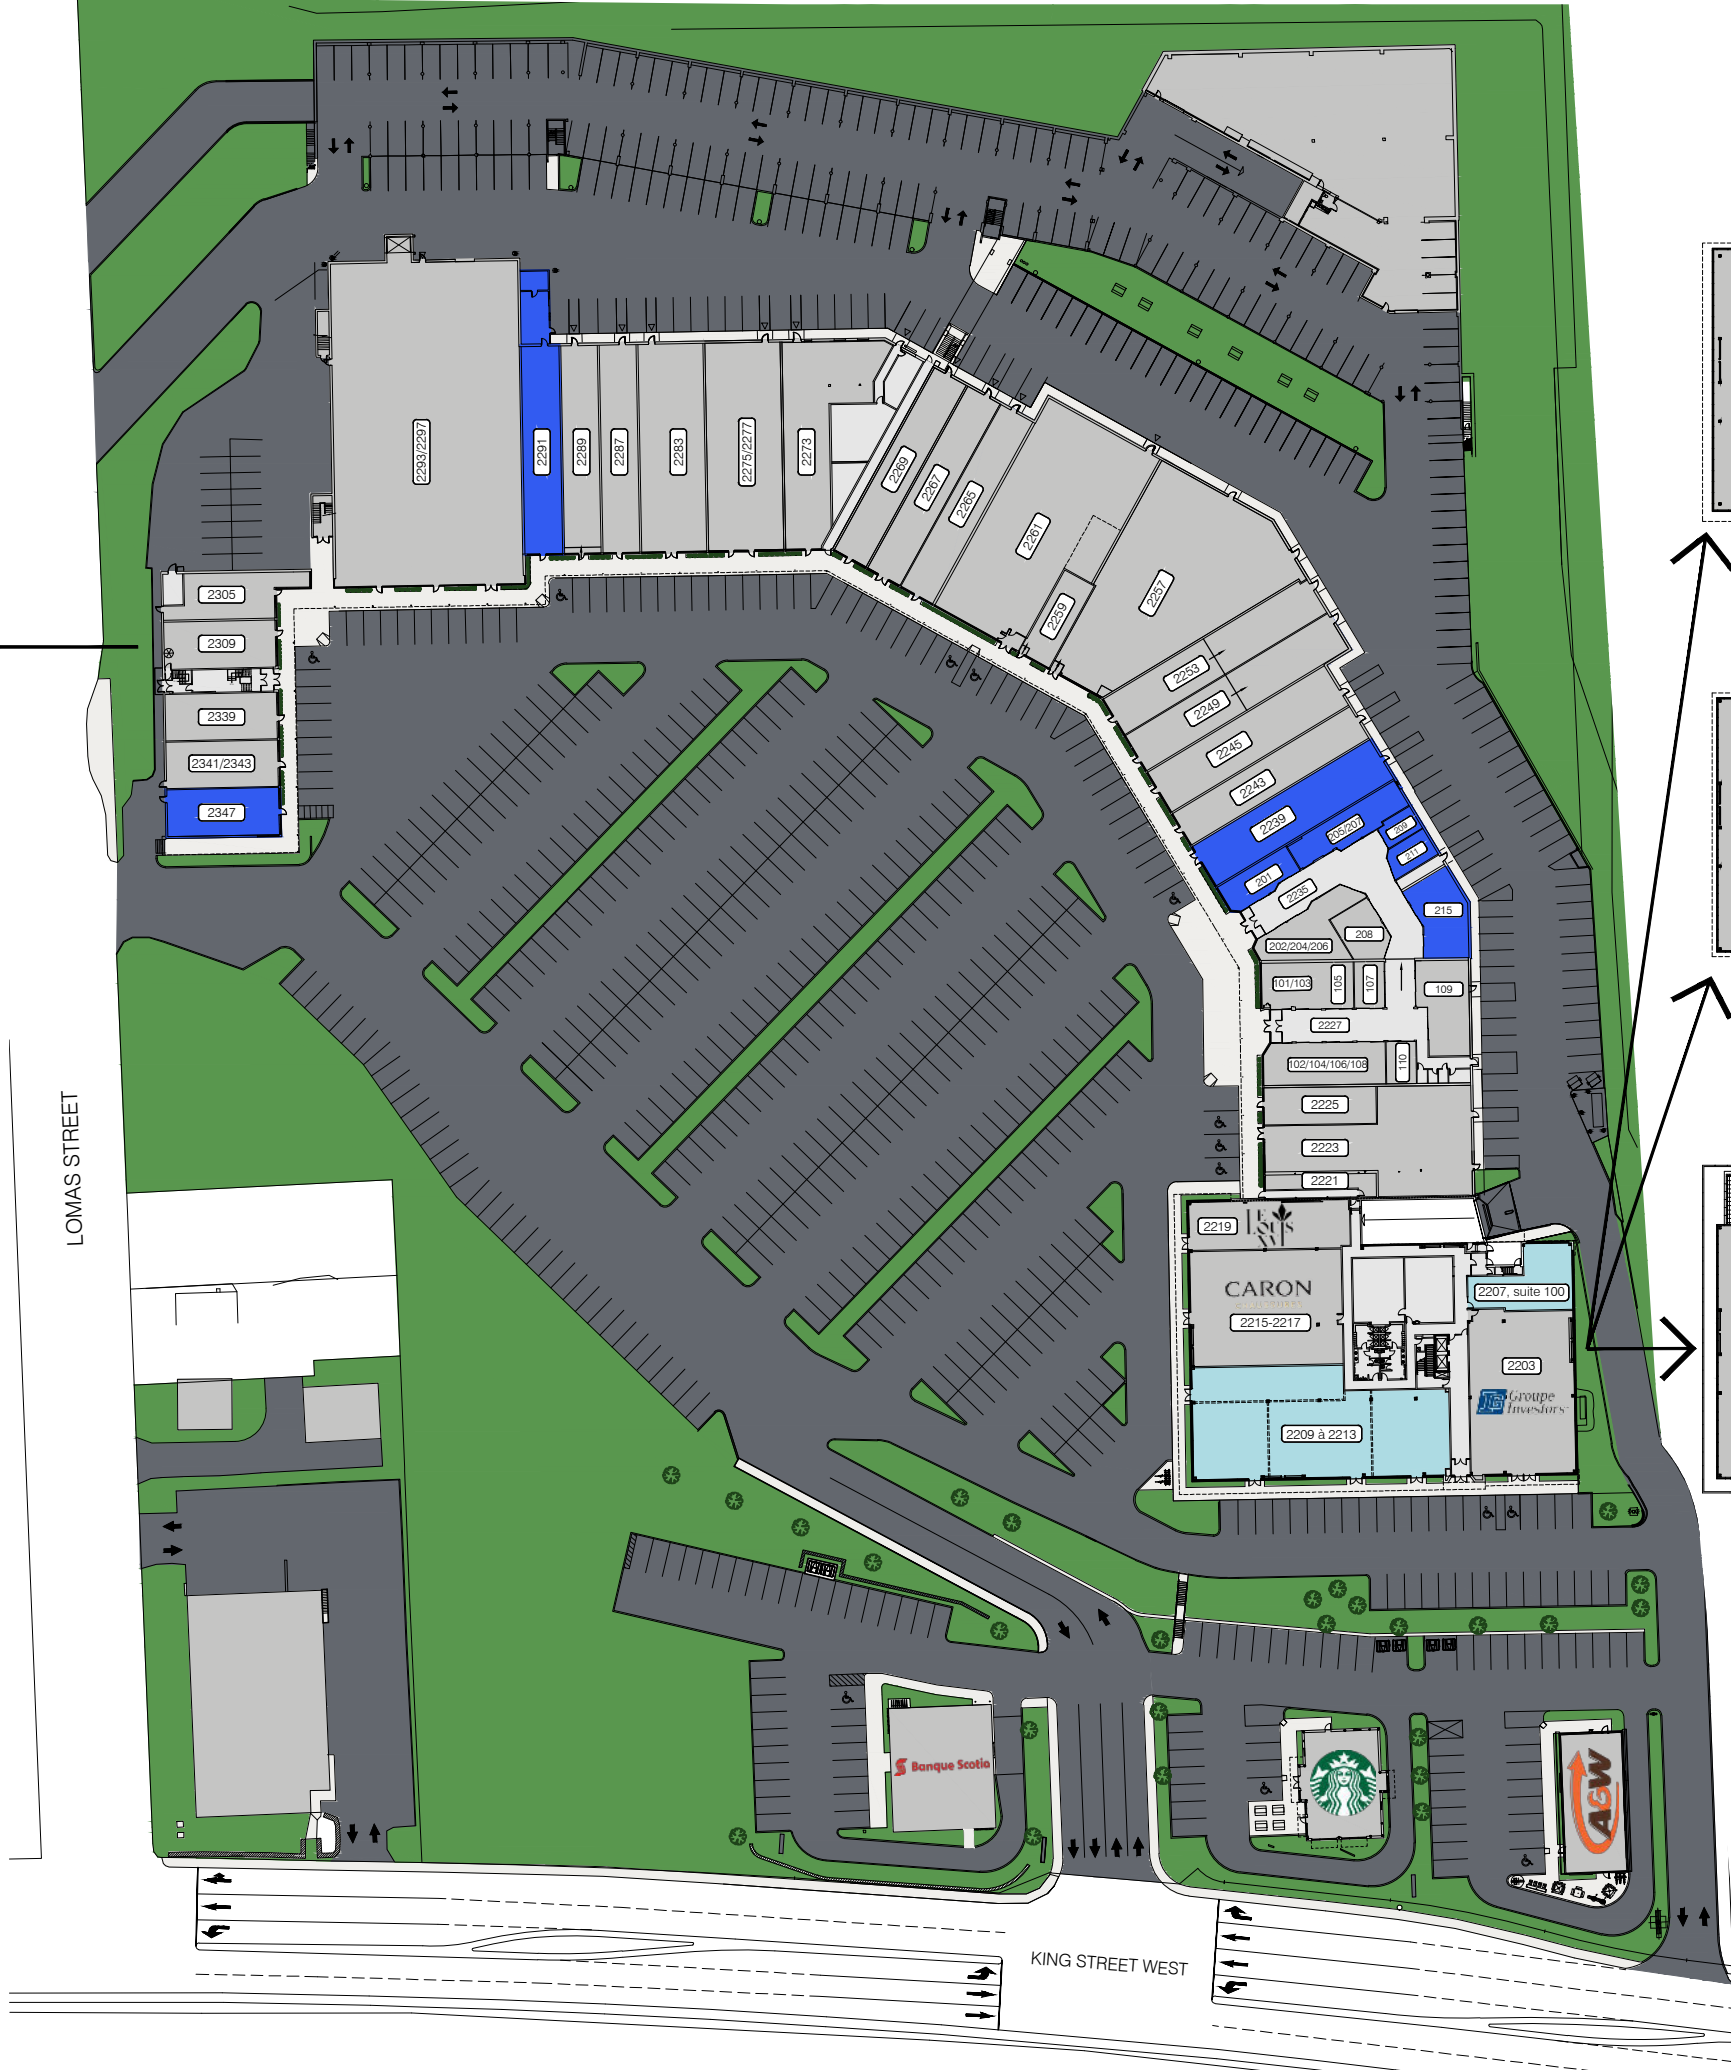

LEVEL 4

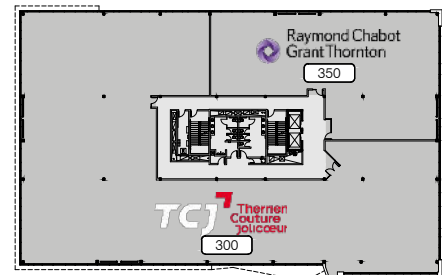

LEVEL 3

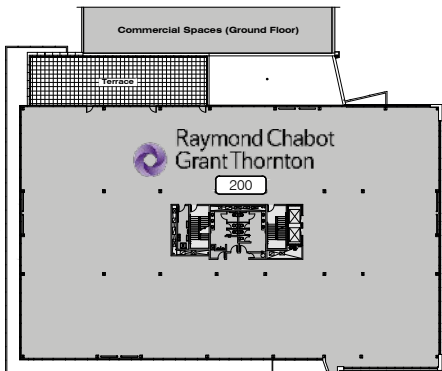

LEVEL 2

LIST OF SPACES -
COMMERCIAL PREMISES


2221	LE LOUIS XVI		101/103	LE CENTRE AES - EXPERTS EN VACCINATION
2223	SHOGUN SUSHI RESTAURANT		102/104/106/108	BIKINI ET DENTELLE
2225	BIJOUTERIE SKINNER & NADEAU	MAIL	105	CENTURY 21 EXPERT
2239	SPACE FOR LEASE	2227	107	MB CARTES
2243	BOUTIQUE SUBTILE		109	CAFÉ DELUXE VIETNAMIEN
2245	BOUTIQUE ORIENT		110	MÉTAMORPHOSE BEAUTÉ
2249	GOURMANDE BOUTIQUE		201	LOCAL À LOUER
2253	CHAUSSURES PANDA		202/204/206	L'O DE L'AUBE
2257	LASER GAME ÉVOLUTION		205/207	SPACE FOR LEASE
2259	LES BARBIERS KING	MAIL	208	CHAMBRE IMMOBILIÈRE DE L'ESTRIE
2261	PHARMACIE FAMILIPRIX	2235	209	SPACE FOR LEASE
2265	CHOCO-LÀ		211	SPACE FOR LEASE
2267	BOUTIQUE FAN CLUB		215	SPACE FOR LEASE
2269	BOUTIQUE FILLES D'ÈVE			
2273	ORANGE THEORY			
2275/2277	OPTO PLUS		2305	TRICOT-THÉ SERRÉ
2283	GRENIER		2309	BIJOUTERIE FERNAND TURCOTTE
2287	MODE JULES VERREAULT		2339	GTR SANTÉ
2289	BOUTIQUE POUR LUI		2341/2343	PEINTURE DÉCO M.B.
2291	SPACE FOR LEASE		2347	SPACE FOR LEASE
2293/2297	RENAISSANCE FRIPE-PRIX			

LIST OF SPACES -
OFFICE BUILDING

2203	INVESTORS
2207, space 100	SPACE FOR LEASE RENTABLE AREA: 1 636 SQ. FT.
2209 to 2213	SPACE FOR LEASE (SUBDIVISIBLE) RENTABLE AREA: 8 313 SQ. FT. MAX.
2215-2217	CARON CHAUSSURES
2219	LE LOUIS XVI RESTAURANT
200	RAYMOND CHABOT GRANT THORNTON
300	THERRIEN COUTURE JOLICOEUR
350	RAYMOND CHABOT GRANT THORNTON
400	DESJARDINS

LEGEND


Blue box	SPACES FOR LEASE
Grey box	RENTED SPACES

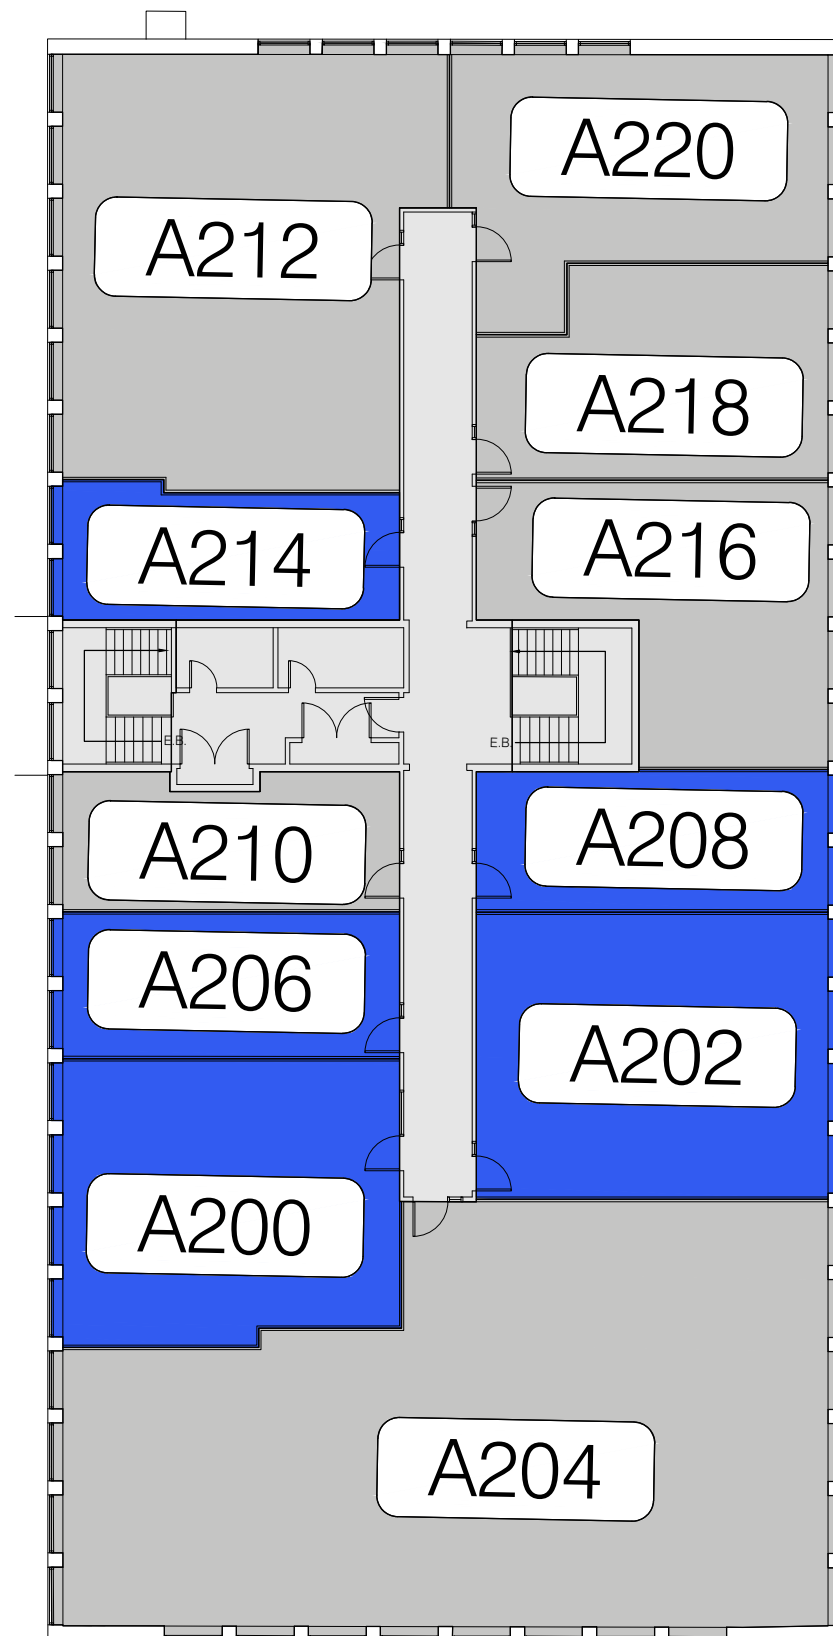


LIST OF SPACES

A200	SPACE FOR LEASE
A202	SPACE FOR LEASE
A204	DUFRESNE, SAVARY & ASSOCIÉS INC.
A206	SPACE FOR LEASE
A208	SPACE FOR LEASE
A210	O2 MASSOS
A212	ASSOCIATION DE LA CONSTRUCTION DU QUÉBEC
A214	SPACE FOR LEASE
A216	GCRH
A218	UNIFOR 78
A220	CLINIQUE MÉDICALE DES PROMENADES KING


LEGEND

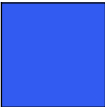	SPACES FOR LEASE		EXISTING TENANTS
---	------------------	---	------------------

SPACE FOR LEASE
USABLE AREA:
734 sq. ft.
RENTABLE AREA:
883 sq. ft.

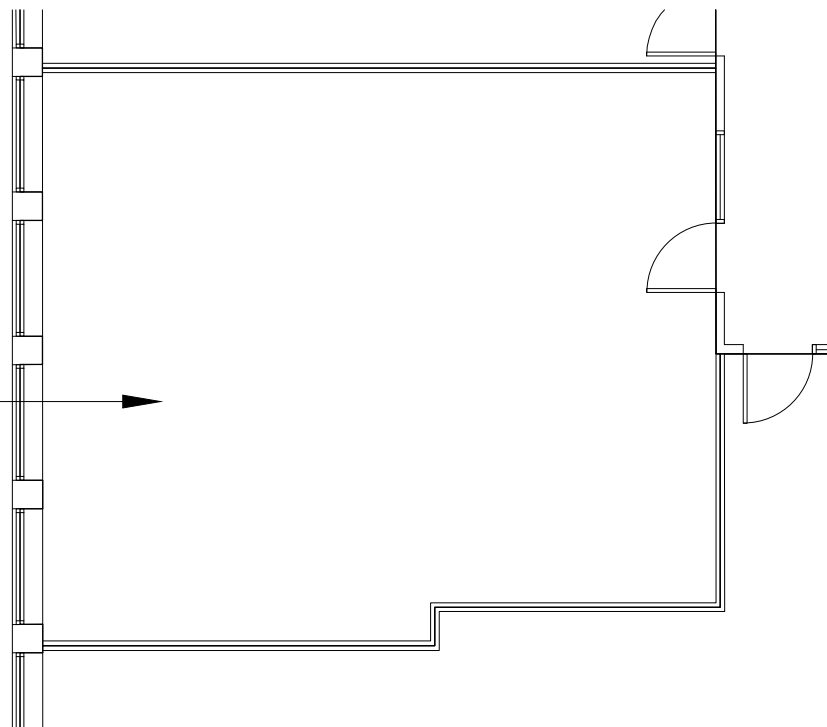

PROMENADES KING - BUILDING 2313, SPACE A200
SCALE: 1:100

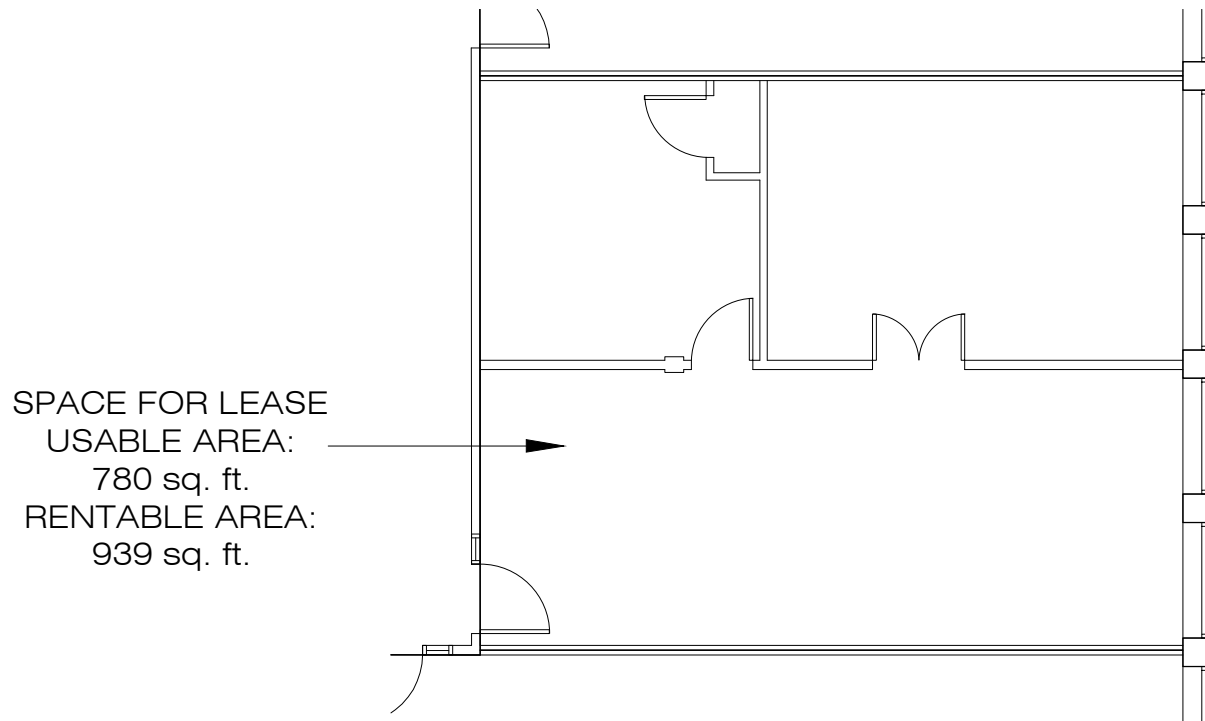

PROMENADES KING - BUILDING 2313, SPACE A202
SCALE: 1:100



SPACE FOR LEASE

USABLE AREA:

382 sq. ft.


RENTABLE AREA:

460 sq. ft.

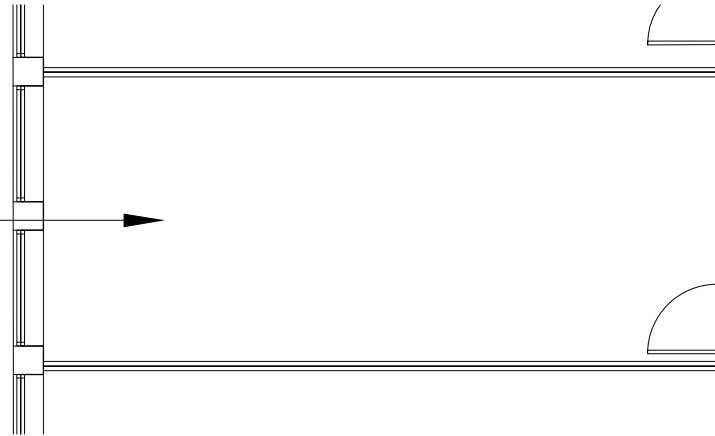 


PROMENADES KING - BUILDING 2313, SPACE A206

SCALE: 1:100

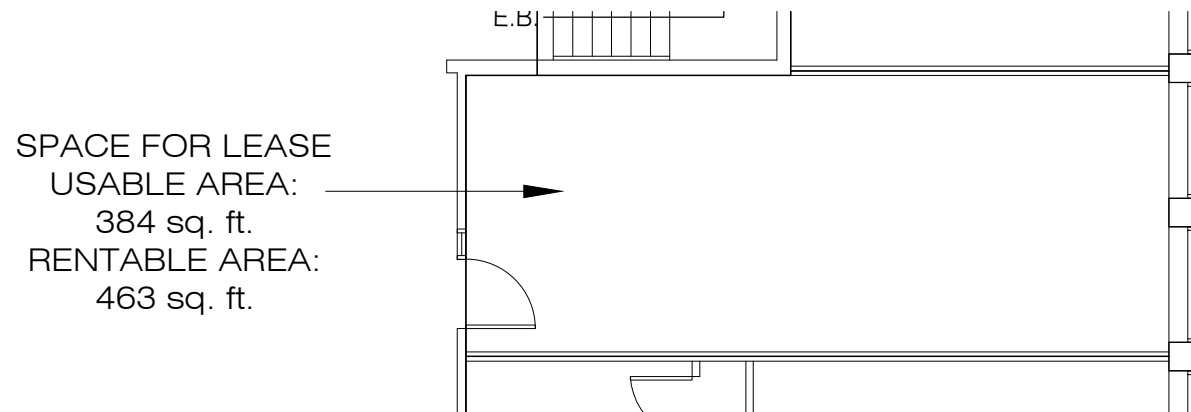

PROMENADES KING - BUILDING 2313, SPACE A208

SCALE: 1:100

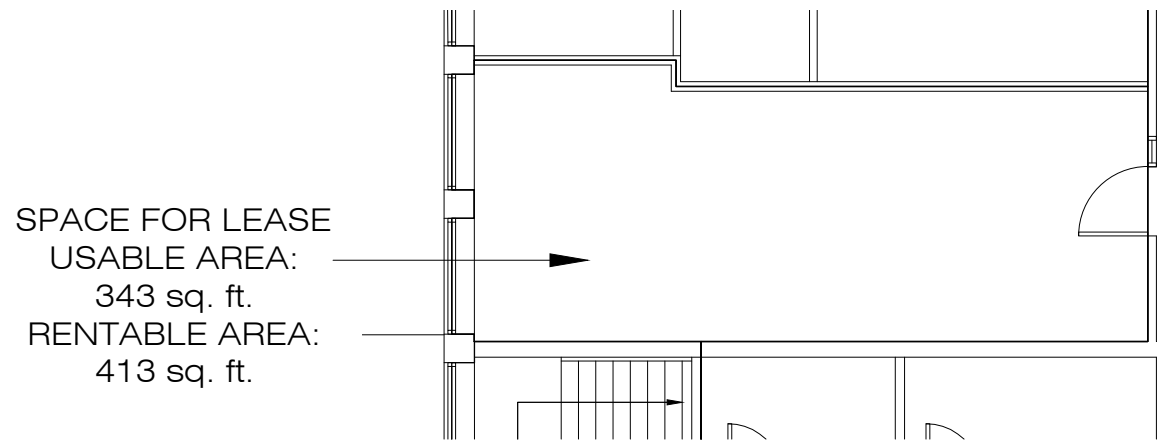

PROMENADES KING - BUILDING 2313, SPACE A214
SCALE: 1:100