Parking

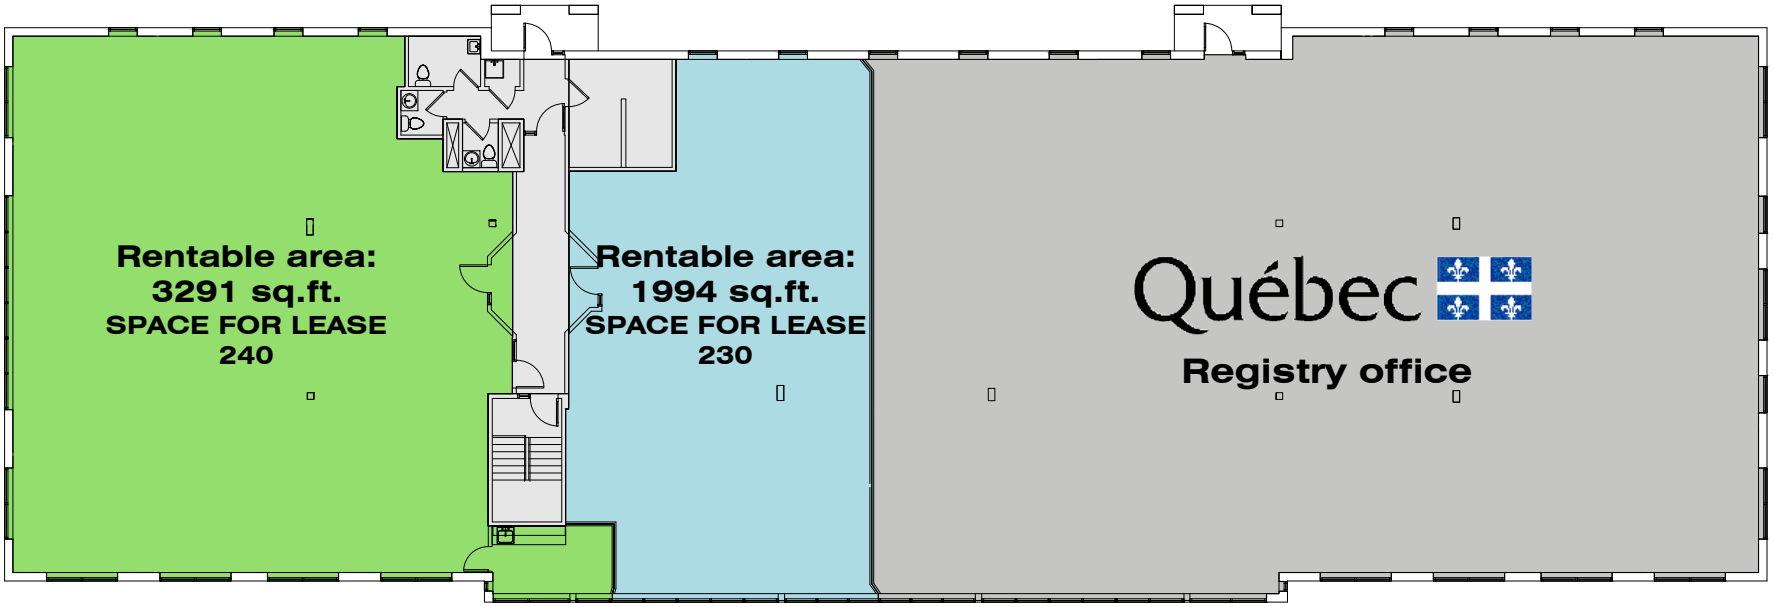

Parking

King Street West

LEVEL 2

SCALE : 1:250