2665 King Street West

Rentable area:
5 345 sq. ft.
Usable area:
4 658 sq. ft.
SPACE FOR LEASE
220

RBC Banque Royale
SPACE 201

LEVEL 2

LEMIEUX BÉDARD
SPACE 315

Rentable area:
857 sq. ft.
Usable area:
718 sq. ft.
SPACE FOR LEASE
330

Rentable area:
1 504 sq. ft.
Usable area:
1 260 sq. ft.
SPACE FOR LEASE
301

LEVEL 3

Rentable area:
10 708 sq. ft.
Usable area:
10 150 sq. ft.
SPACE FOR LEASE
401

LEVEL 4

Sun Life
SPACE 500

MD Gestion financière MD
SPACE 520

LEVEL 5

belairdirect.
SPACE 650

Canada
SPACE 600

GCF Pro
SPACE 690

LEVEL 6

Rentable area:
10 708 sq. ft.
Usable area:
10 150 sq. ft.
SPACE FOR LEASE
700

LEVEL 7

King Street West

RBC Banque Royale
SPACE 101

LES DÉLICES DU CARTHAGE

SOLUTIONS INDUSTRIELLES HTRC

ELECTRO-EXPERTS

SPACES FOR LEASE 132
1760 to 5281 sq. ft. (Rentable)
1759 to 5276 sq. ft. (Usable)

SPACES FOR LEASE 127
1349 sq. ft. (Rentable)
1347 sq. ft. (Usable)

SPACE FOR LEASE 125
2106 sq. ft. (Rentable)
2104 sq. ft. (Usable)

CLINIQUE OZONE PLUS

STUDIO URBANIA/ CAPILIA ESTRIE

PILAME

CAPILEX

FRANK N TEA

SUSHI SHOP

CRÈMERIE CHEZ MAMIE

CAGE AUX SPORTS

Wilson Street

PLACE DES CONGRÈS - 2655-2665 King Street West

2665 King Street West

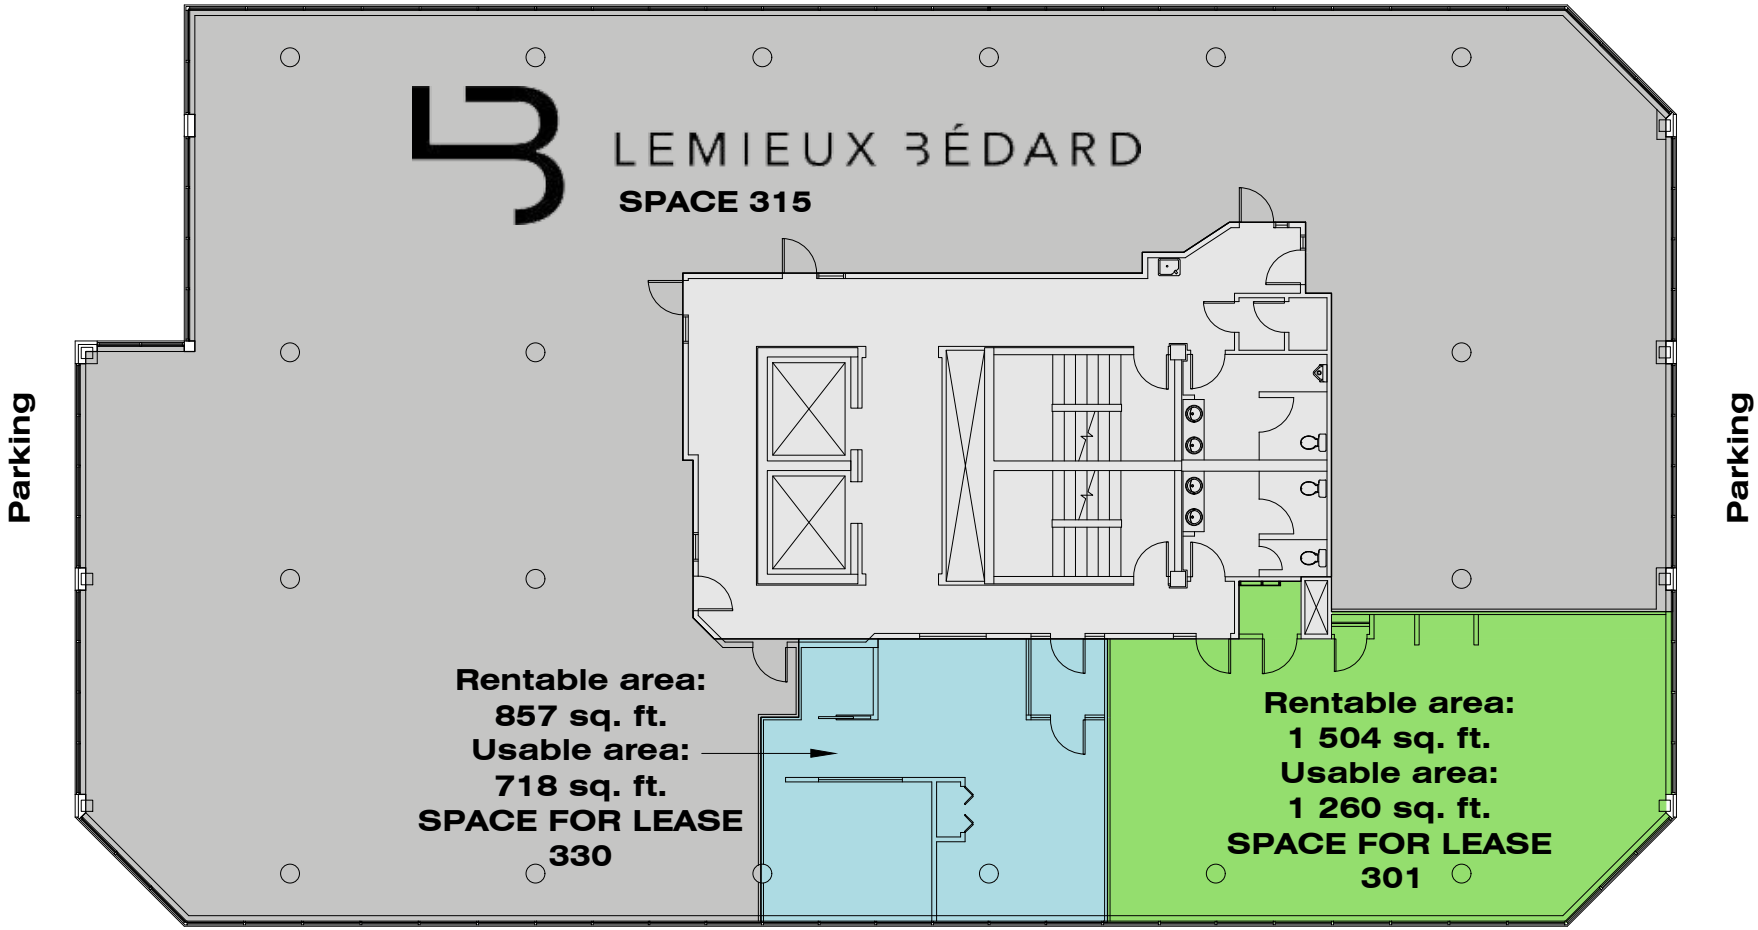

*** The interior design of the spaces for lease can be adjusted as needed.**

LEVEL 3

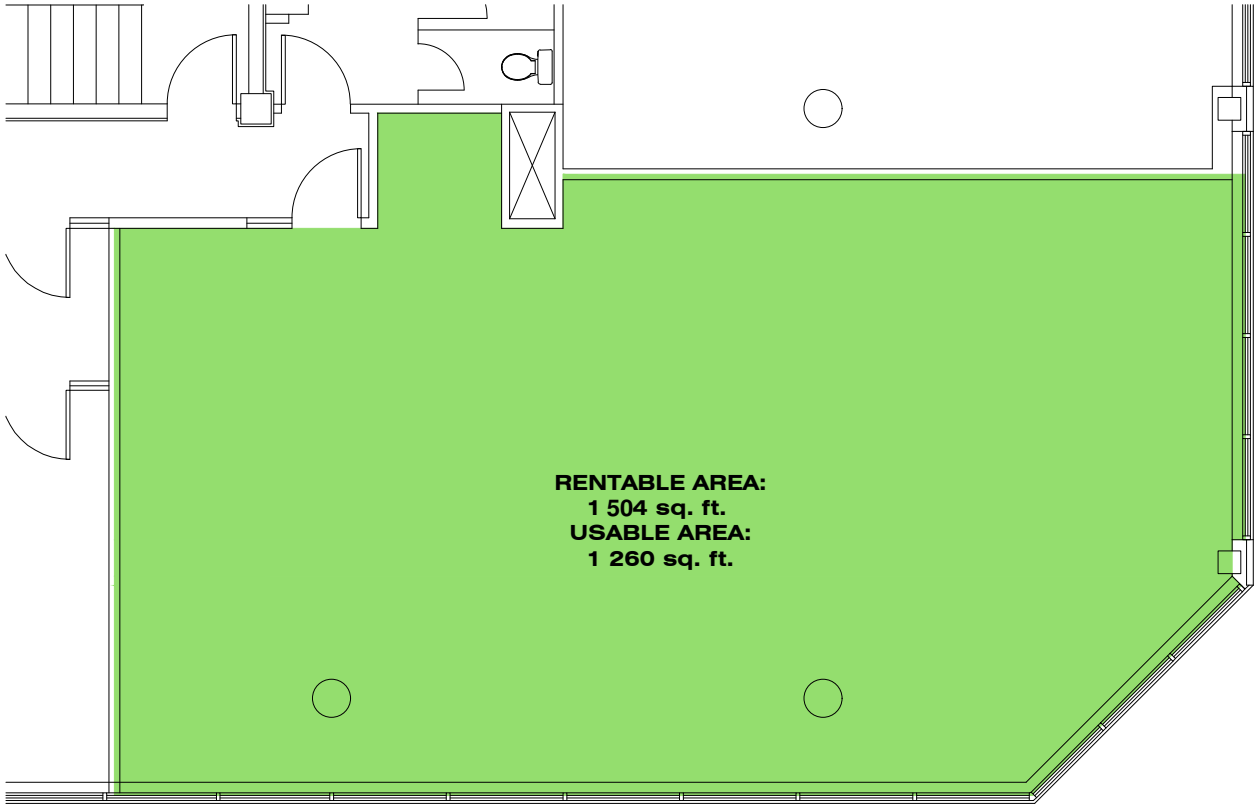

2665 King Street West, Level 3 - SPACE 301

SCALE: 1:100

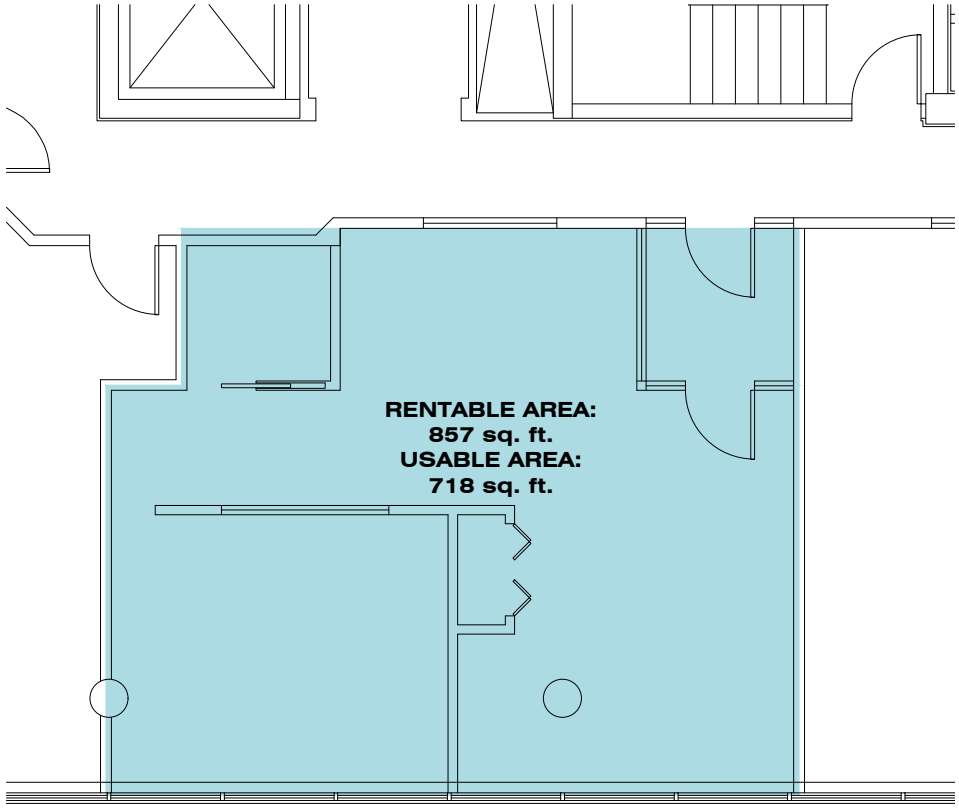

2665 King Street West, Level 3 - SPACE 330

SCALE: 1:100